




# VICTORIA

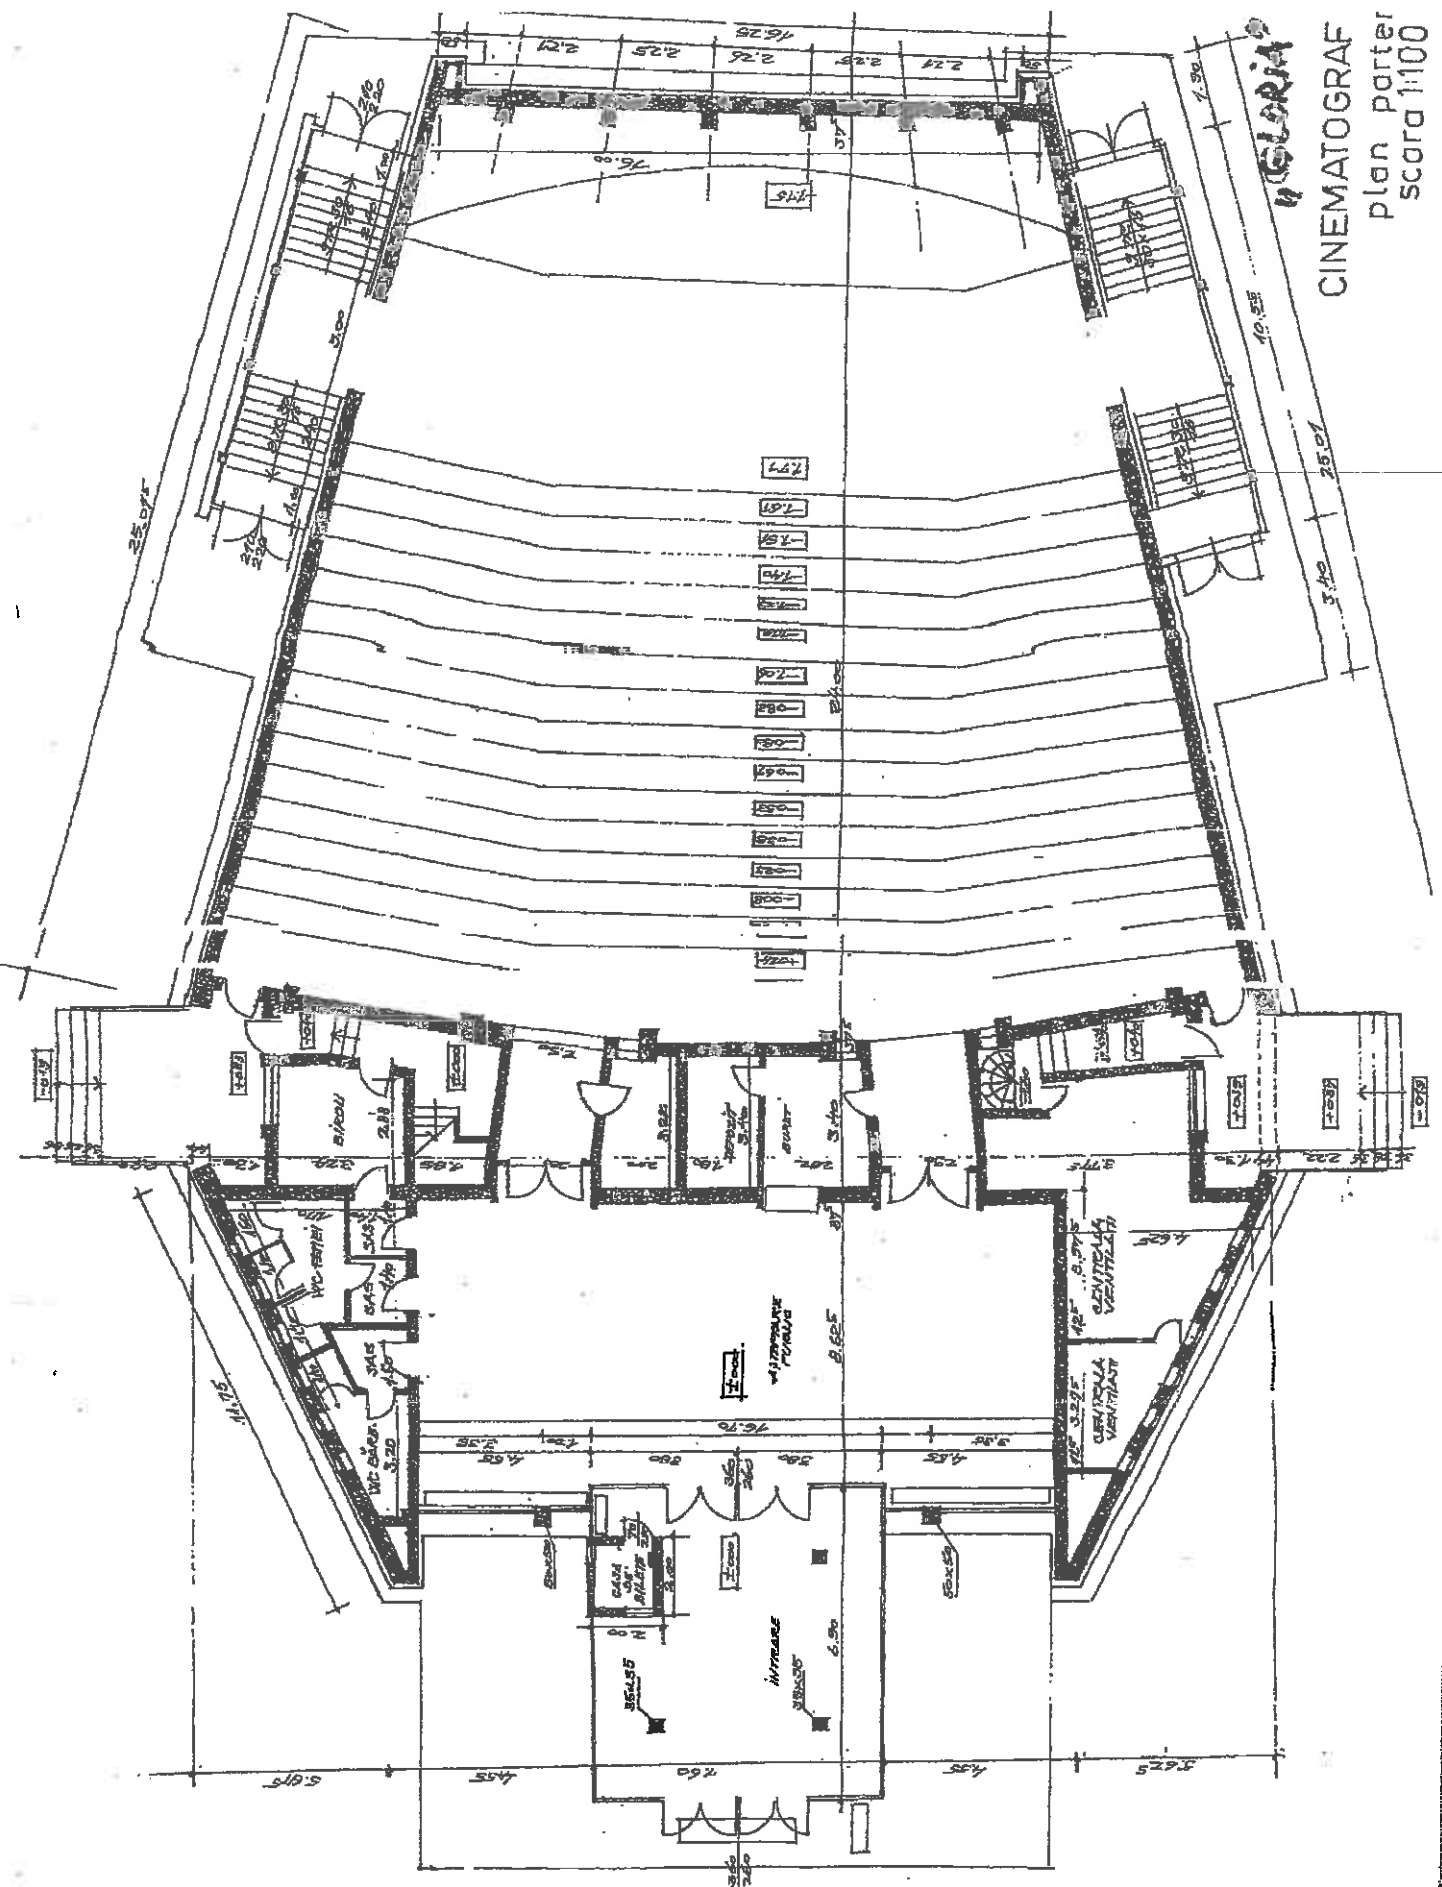

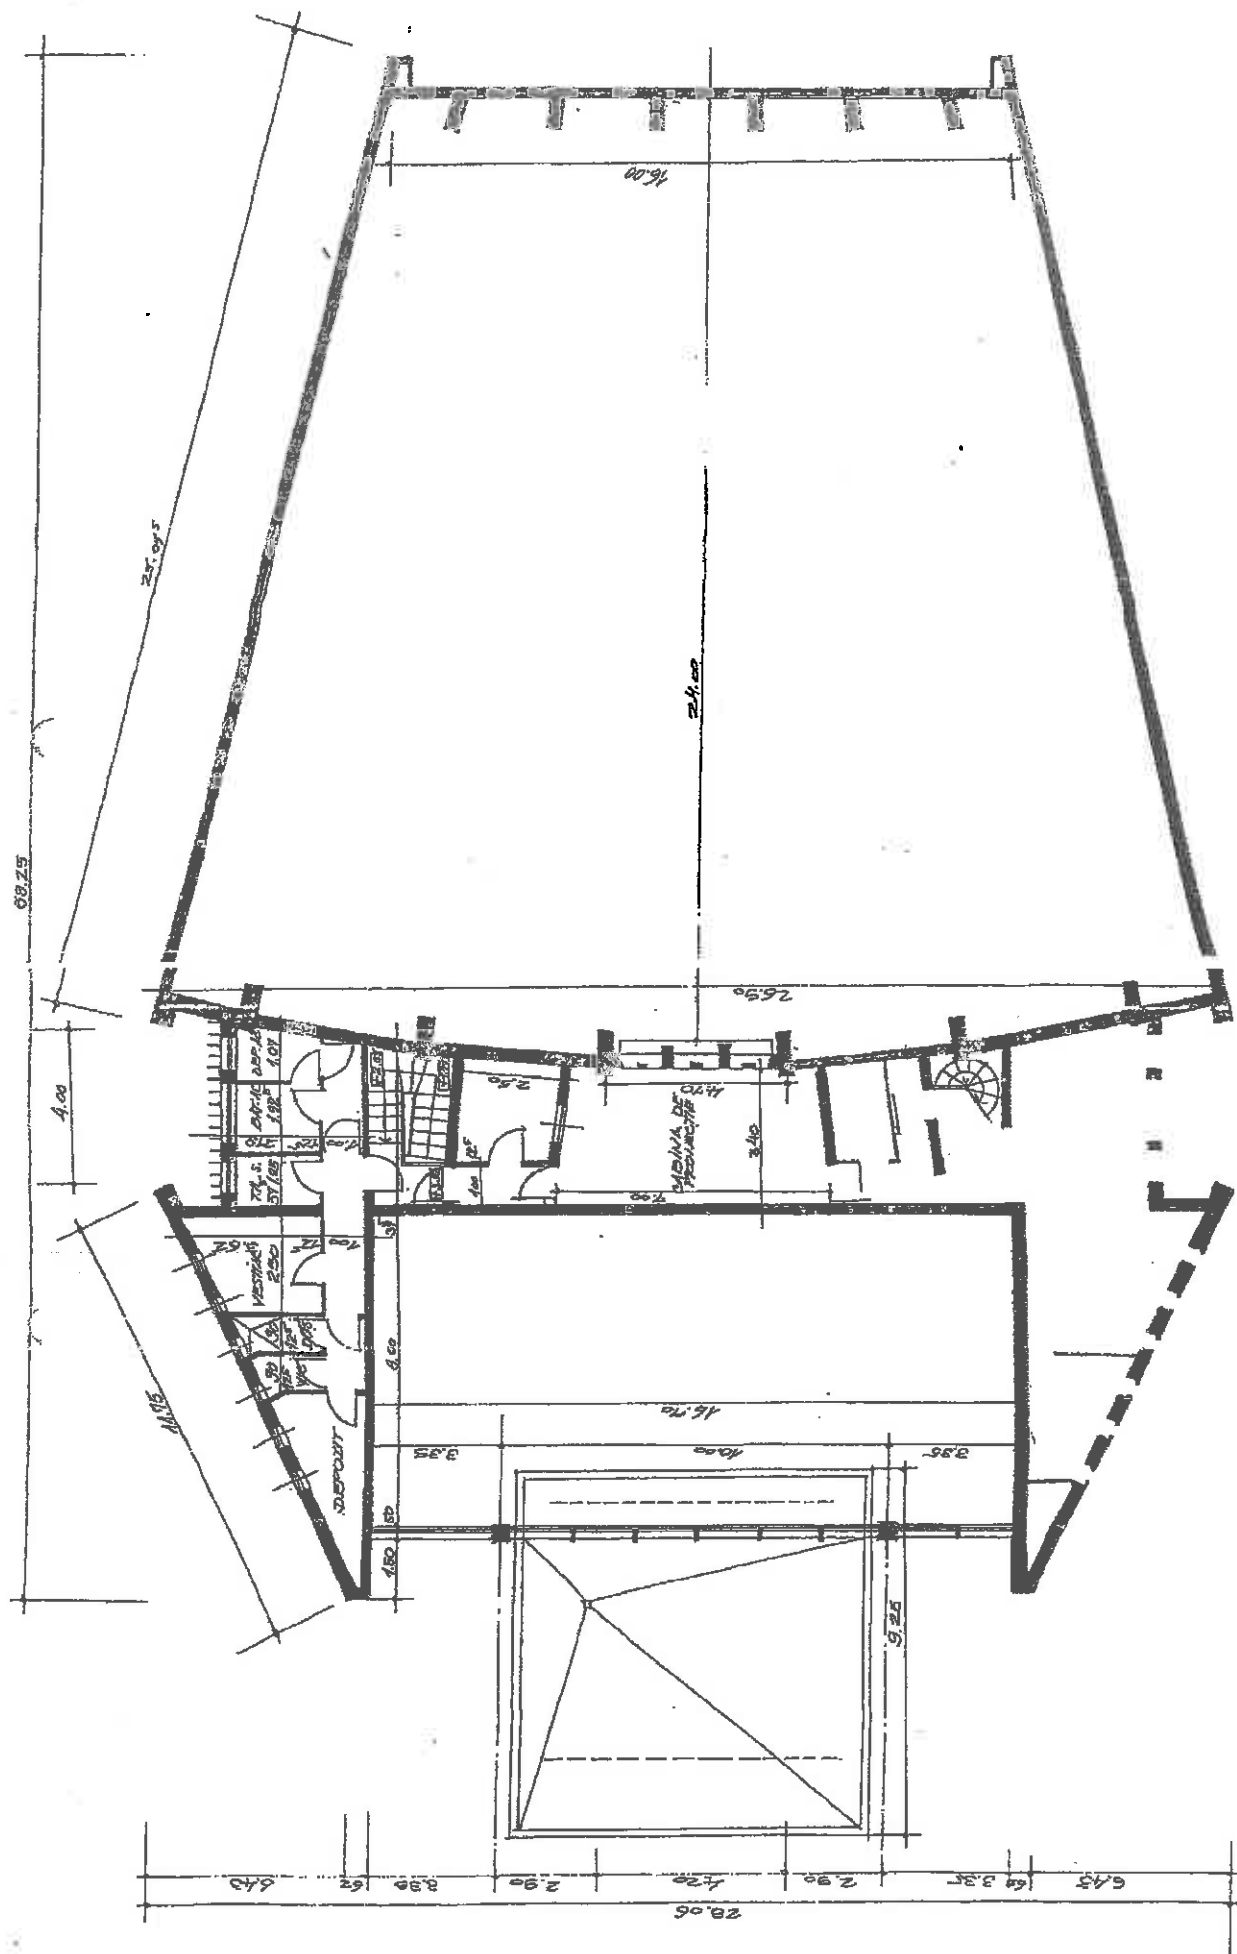

CINEMATOGRAF „GLORIA”  
 plan etaj  
 scara 1:100

PLAN DE SITUATIE  
SCARA 1:500

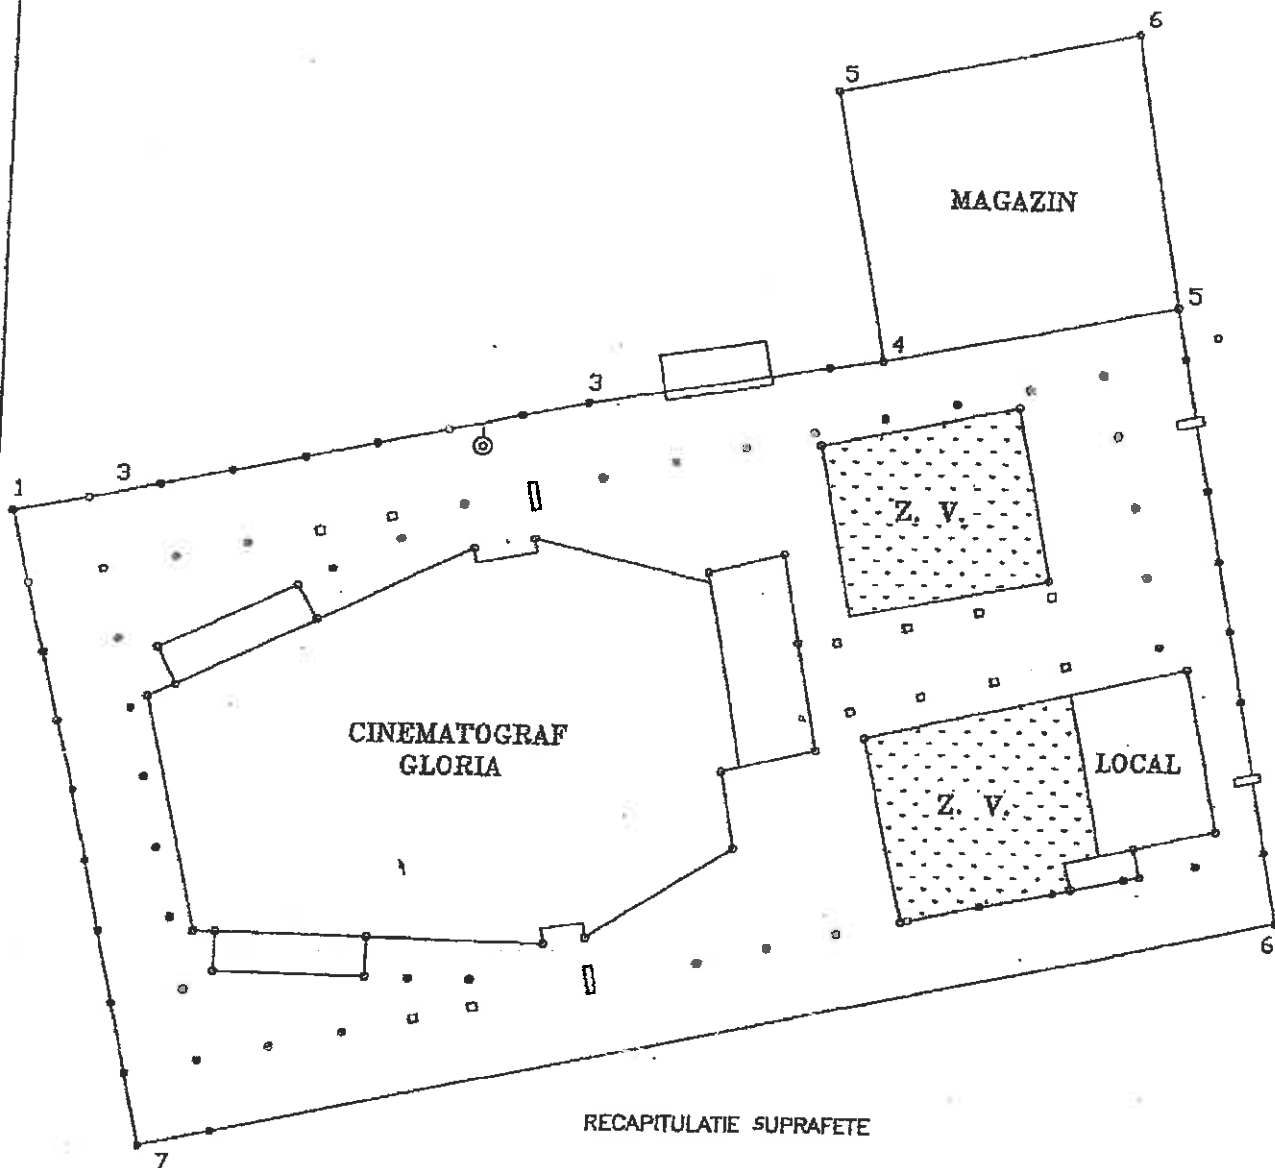

RECAPITULATIE SUPRAFETE

SUPRAFATA TEREN (PUNCTE CONTUR 1-7) = 3552 mp

SUPRAFATA CONSTRUITA LA SOL

|              |   |         |
|--------------|---|---------|
| CINEMATOGRAF | = | 1025 mp |
| LOCAL        | = | 104 mp  |

COPERTINE DE BETON PE STALPI (CU EXCEPTIA ZONELOR VERZI)

- STALP METALIC DE SUSTINEREA COPERTINEI
- ◻ STALP BETON DE SUSTINEREA COPERTINEI

Intocmit  
PFA Bortos Niculae

*Signature*



Data  
29. 03. 2007.